PLAT OF SURVEY

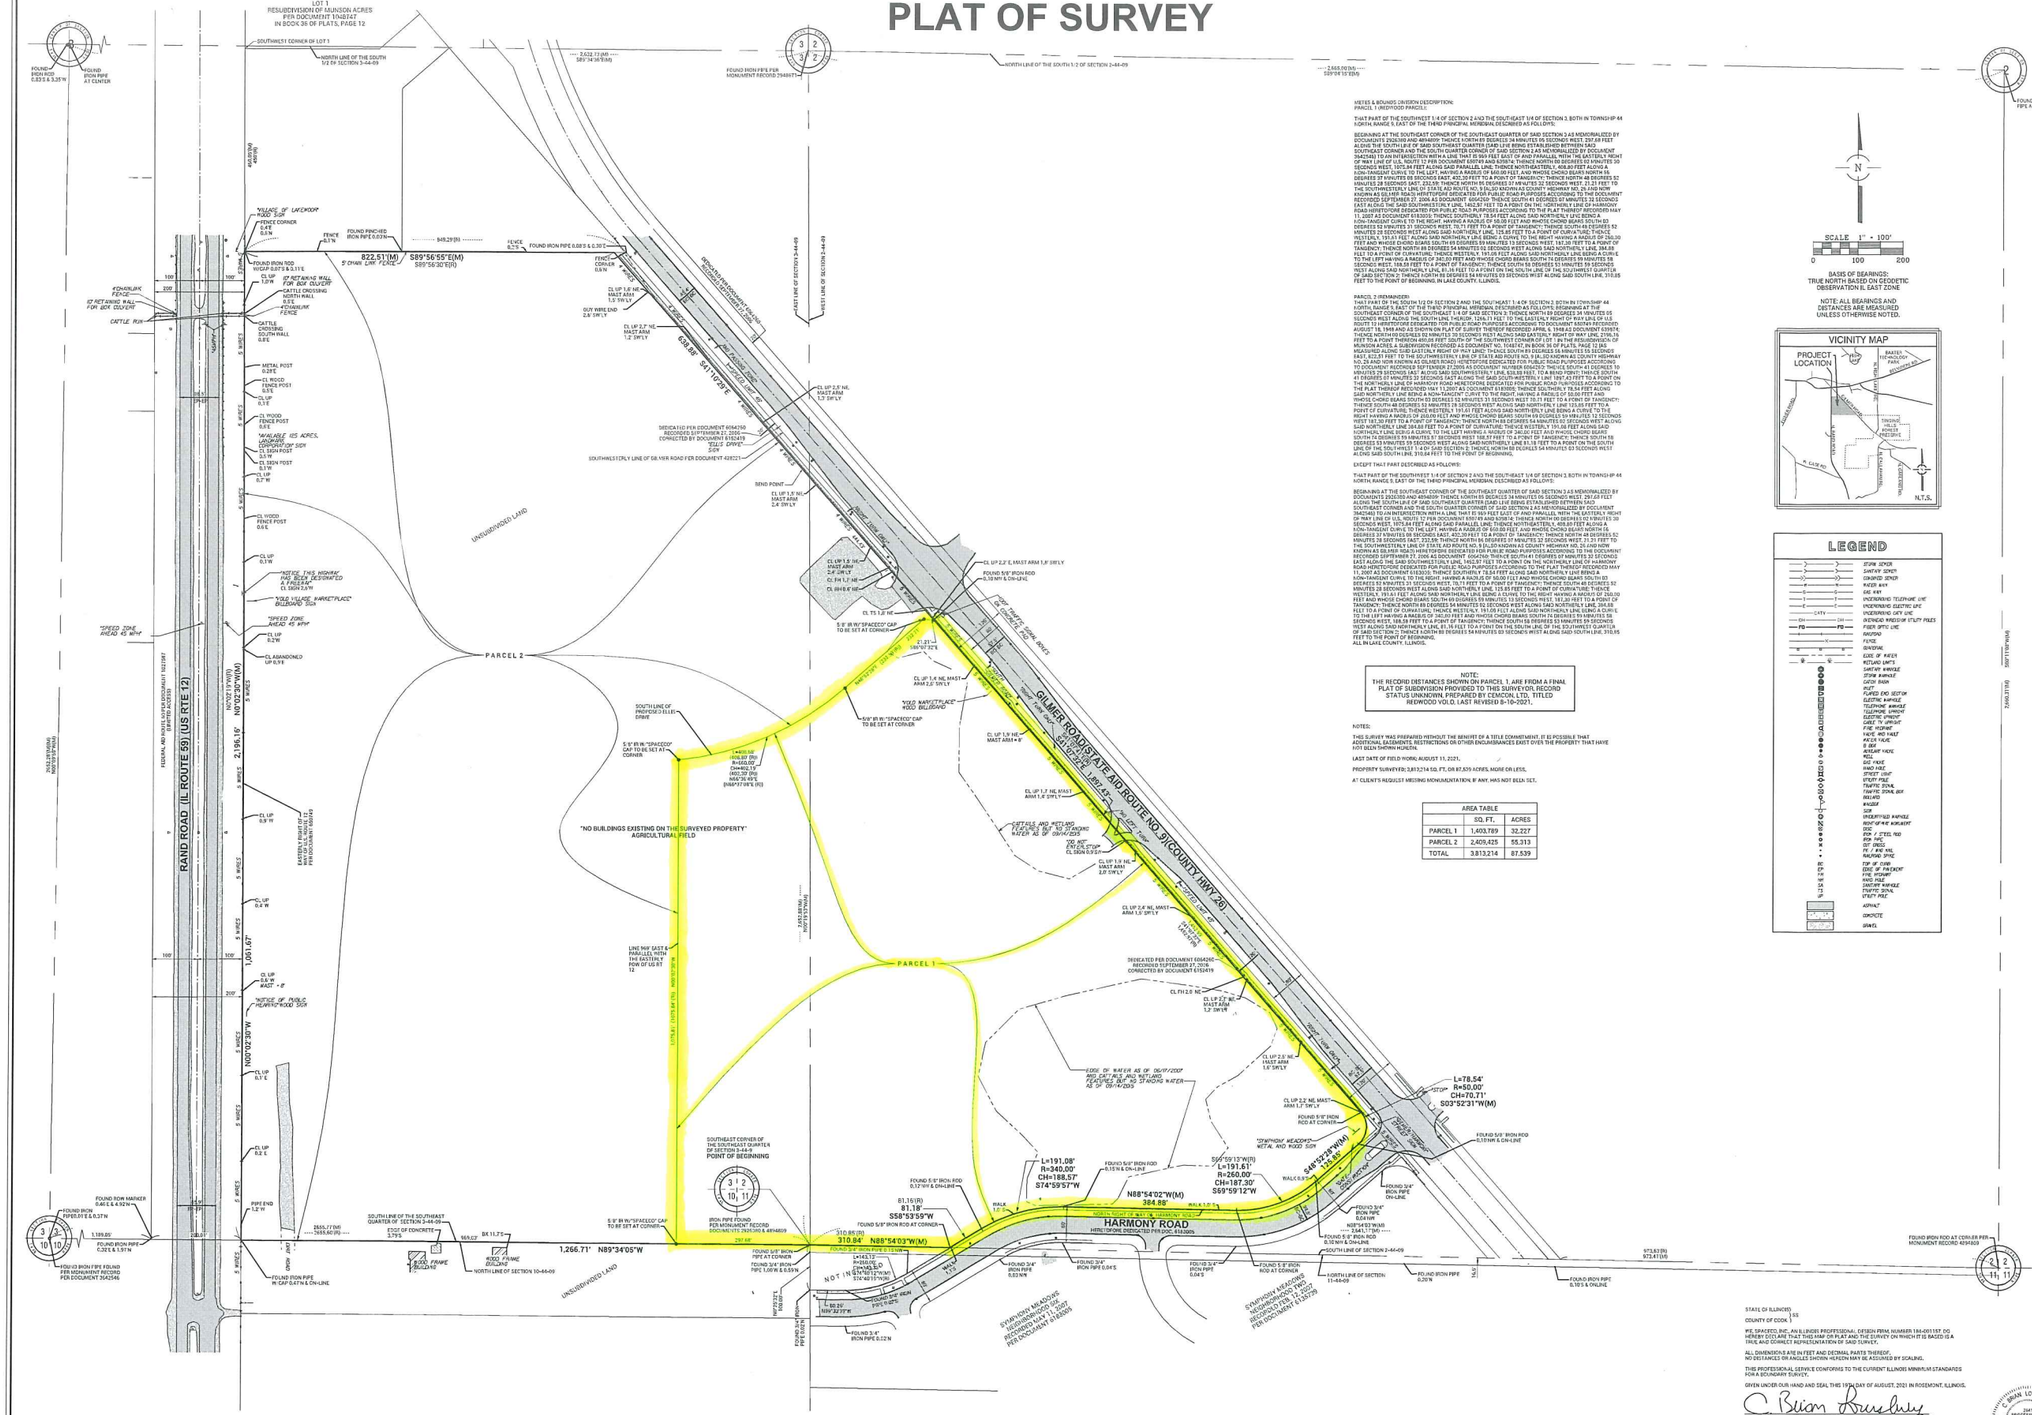
LOT 1
RESUBDIVISION OF MUNSON ACRES
PER DOCUMENT 1048747
IN BOOK 26 OF PLATS, PAGE 12
SOUTHWEST CORNER OF LOT 1
NORTH LINE OF THE SOUTH 1/2 EX SECTION 3-44-09
FOUND IRON PIPE FOR MONUMENT RECORD 2948877
NORTH LINE OF THE SOUTH 1/2 OF SECTION 2-44-09
2,665.00 (M)
S89°34'35"E(M)
FOUND IRON ROD 0.83'S & 3.35'W
FOUND IRON PIPE AT CENTER
FOUND IRON ROD
FOUND PINCHED IRON PIPE 0.02'N
FOUND IRON PIPE 0.08'S & 0.30'E
822.51'(M)
S89°56'55"E(M)
S89°56'30"E(R)
"VILLAGE OF LAKEWOOD" ROAD SIGN
FENCE CORNER 0.4'E 0.5'N
FENCE 0.7'N
48.29'(M)
FENCE 0.2'S
